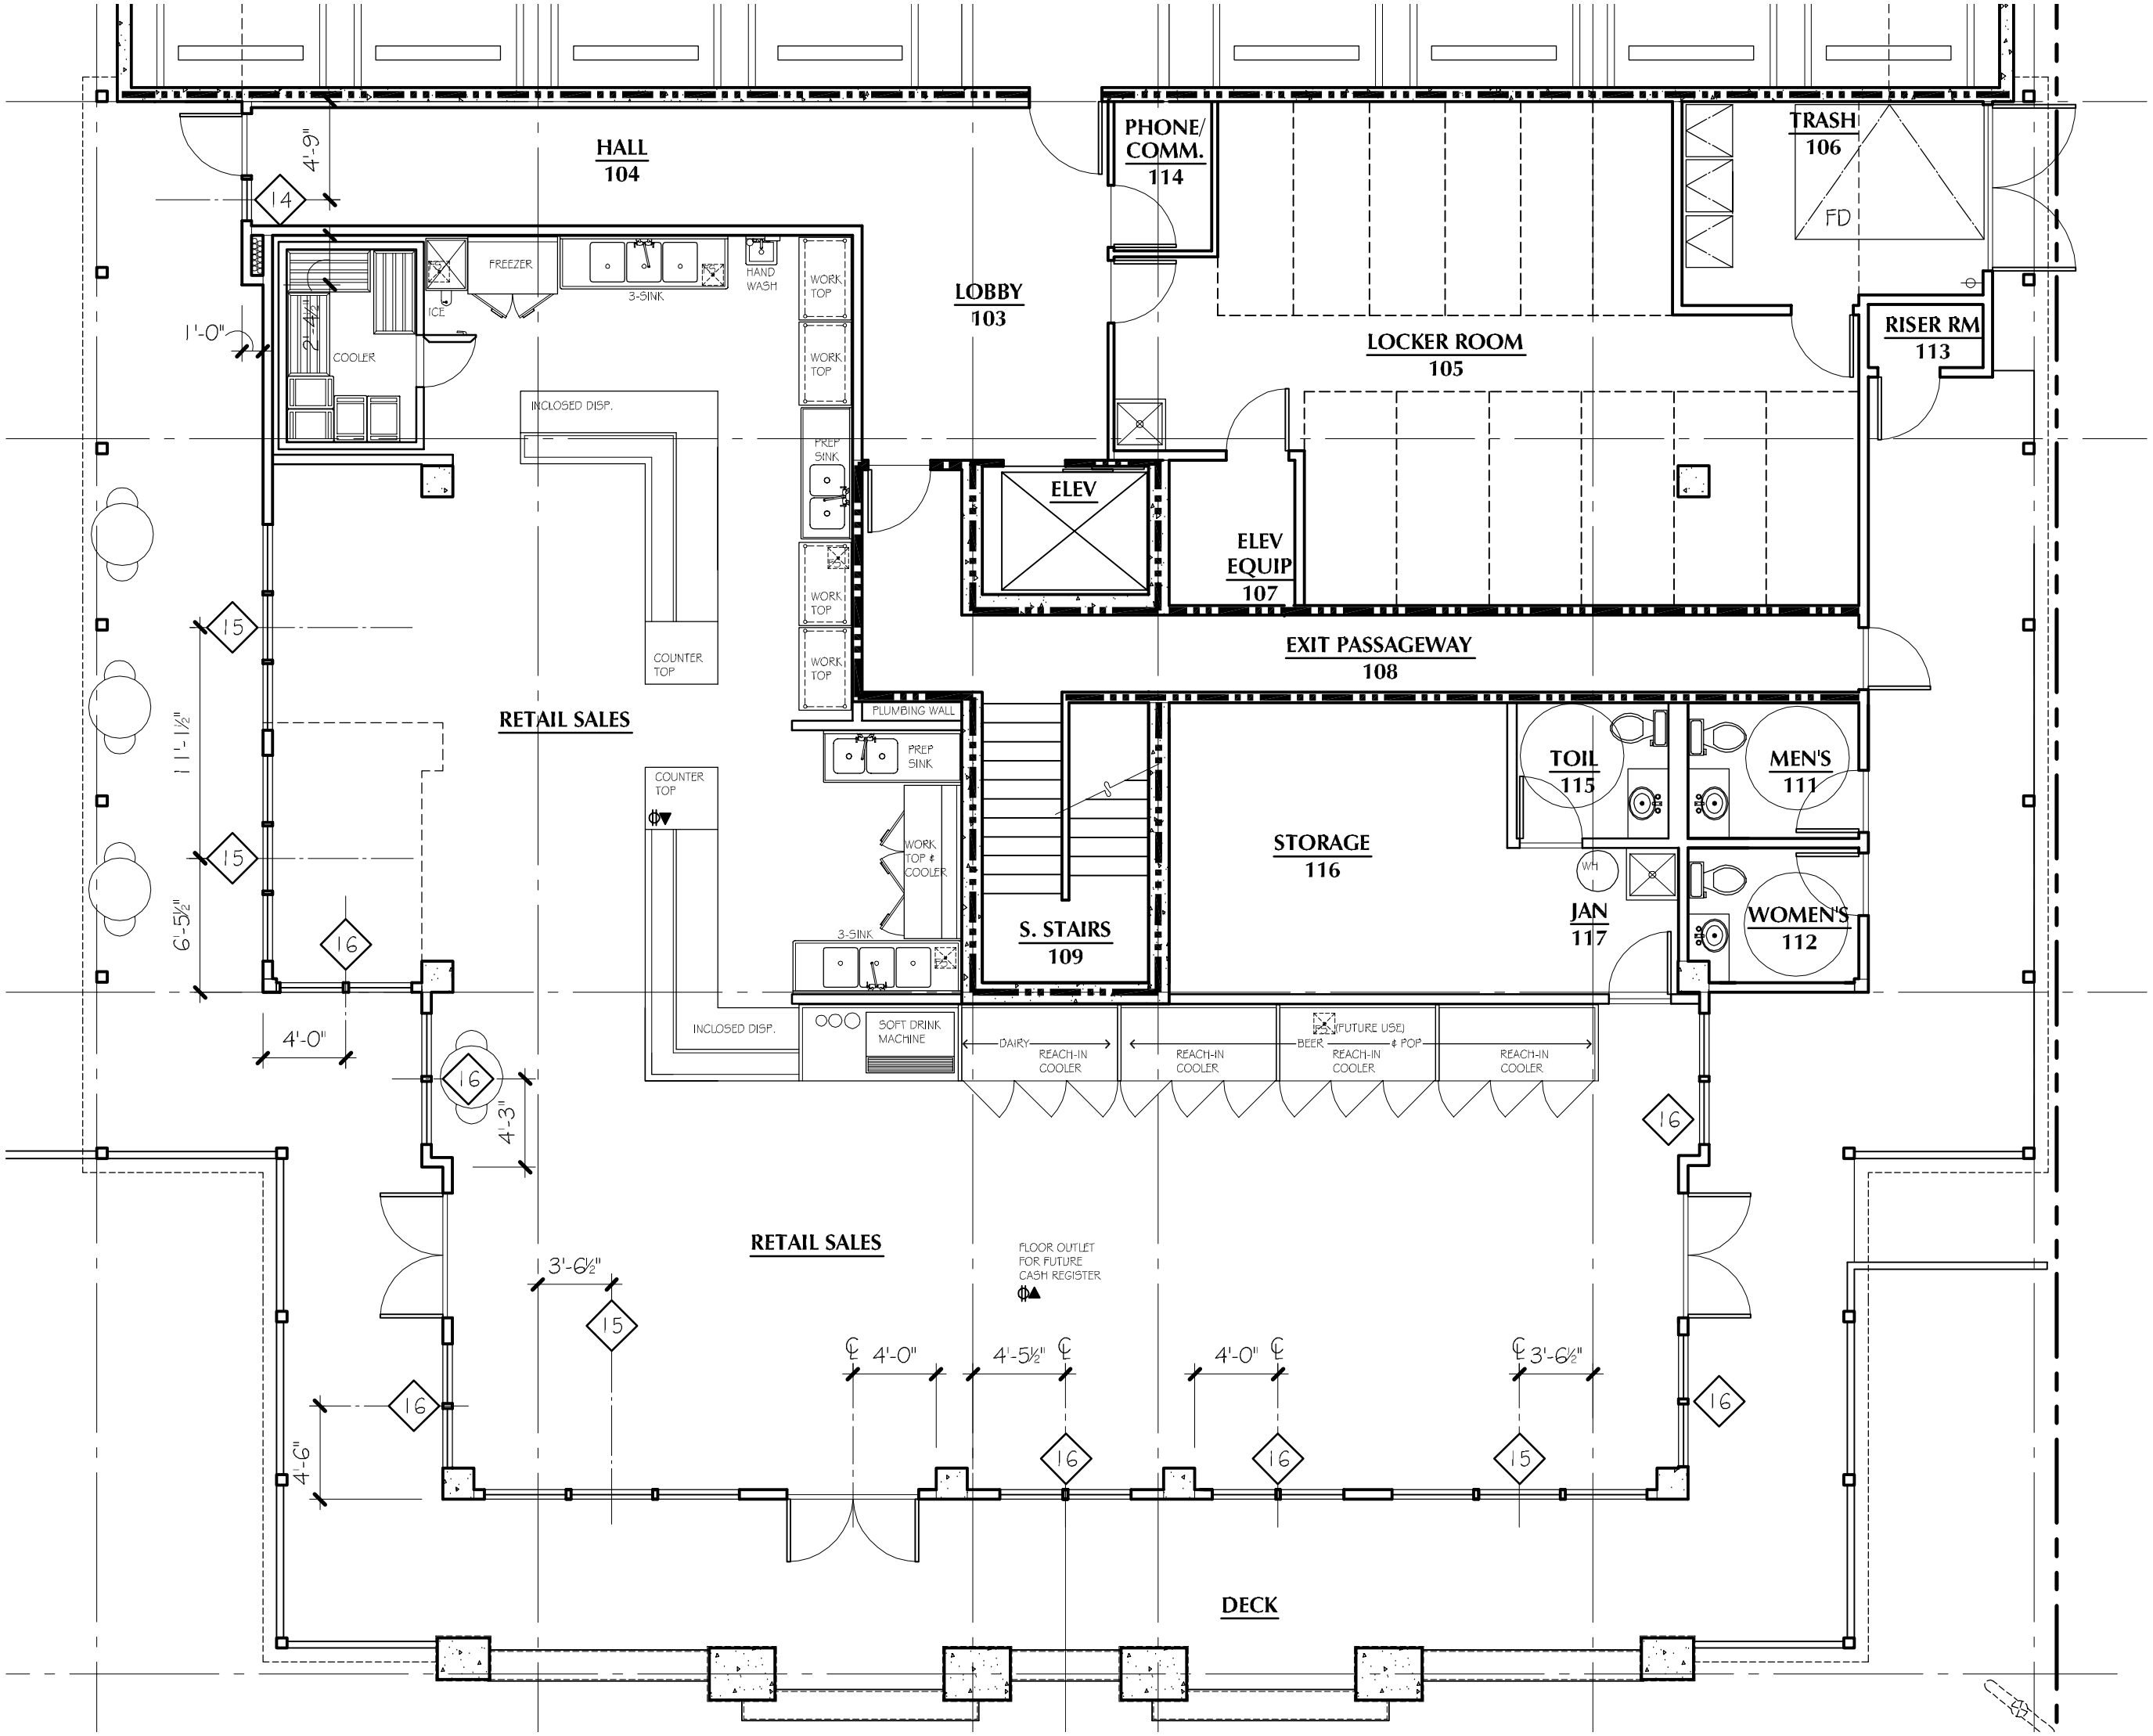
HALL
104
PHONE/
COMM.
114
TRASH
106
FD
LOBBY
103
LOCKER ROOM
105
RISER RM
113
FREEZER
3-SINK
HAND
WASH
WORK
TOP
ICE
COOLER
INCLOSED DISP.
PREP
SINK
ELEV
ELEV
EQUIP
107
EXIT PASSAGEWAY
108
COUNTER
TOP
RETAIL SALES
PLUMBING WALL
TOIL
115
MEN'S
111
STORAGE
116
WORK
TOP &
COOLER
S. STAIRS
109
JAN
117
WOMEN'S
112
SOFT DRINK
MACHINE
DAIRY
REACH-IN
COOLER
BEER
(FUTURE USE)
& POP
FLOOR OUTLET
FOR FUTURE
CASH REGISTER
DECK
4'-9"
1'-0"
11'-1½"
6'-5½"
4'-0"
4'-3"
3'-6½"
4'-6"
4'-5½"
3'-6½"
14
15
16